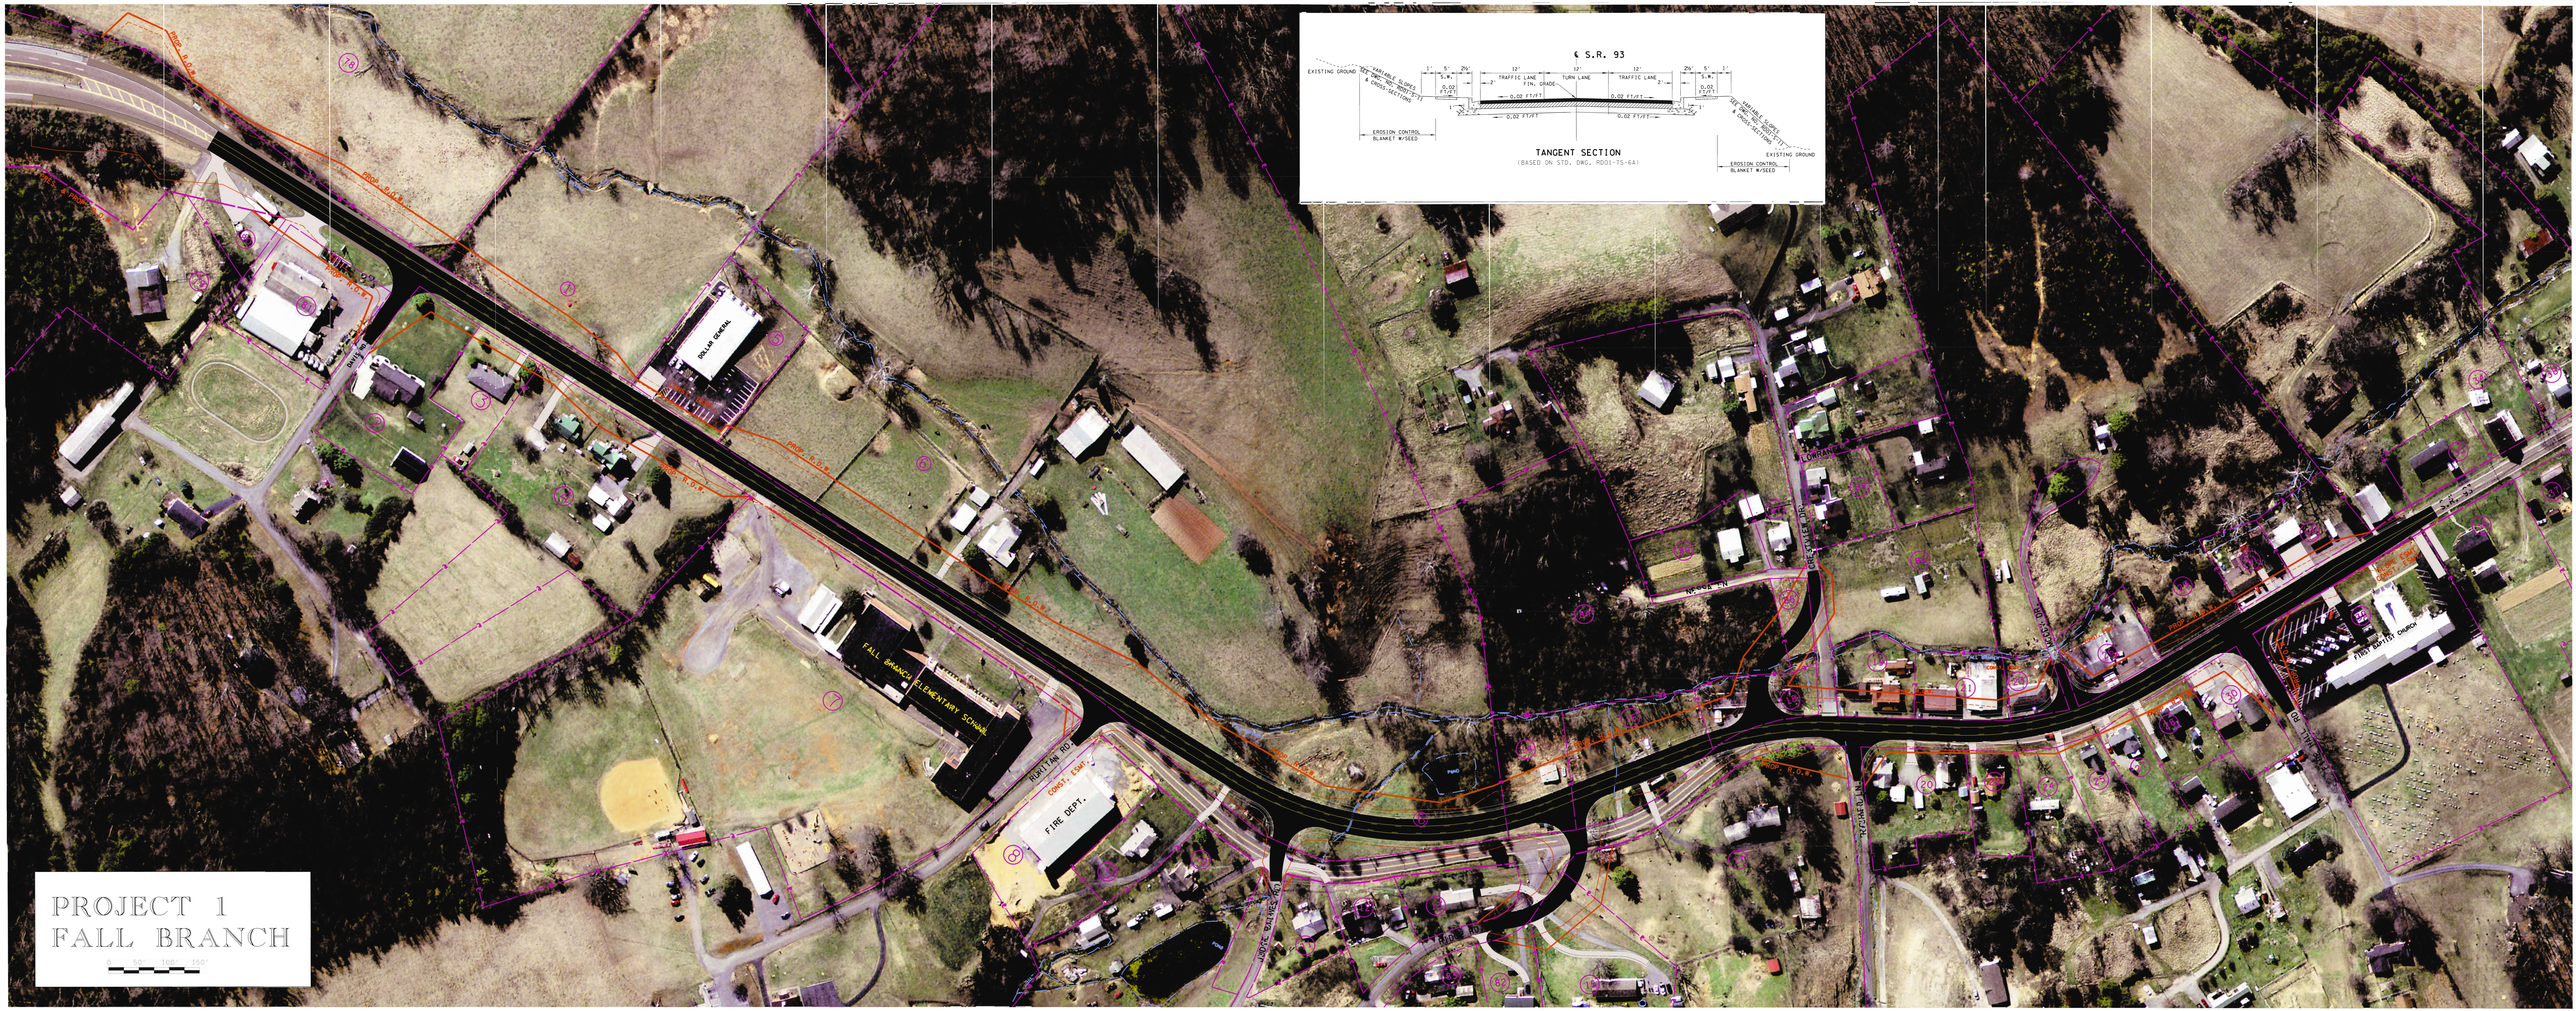

℄ S.R. 93
EXISTING GROUND
VARIABLE SLOPES
SEE DWG. RD01-TS-11
& CROSS-SECTIONS
1'
5'
2½'
12'
TRAFFIC LANE
FIN. GRADE
TURN LANE
0.02 FT/FT
EROSION CONTROL
BLANKET W/SEED
TANGENT SECTION
(BASED ON STD. DWG. RD01-TS-6A)
DOLLAR GENERAL
FALL BRANCH ELEMENTARY SCHOOL
FIRE DEPT.
RUNITAN RD.
CONST. ESMT.
PROP. R.O.W.
PROJECT 1
FALL BRANCH